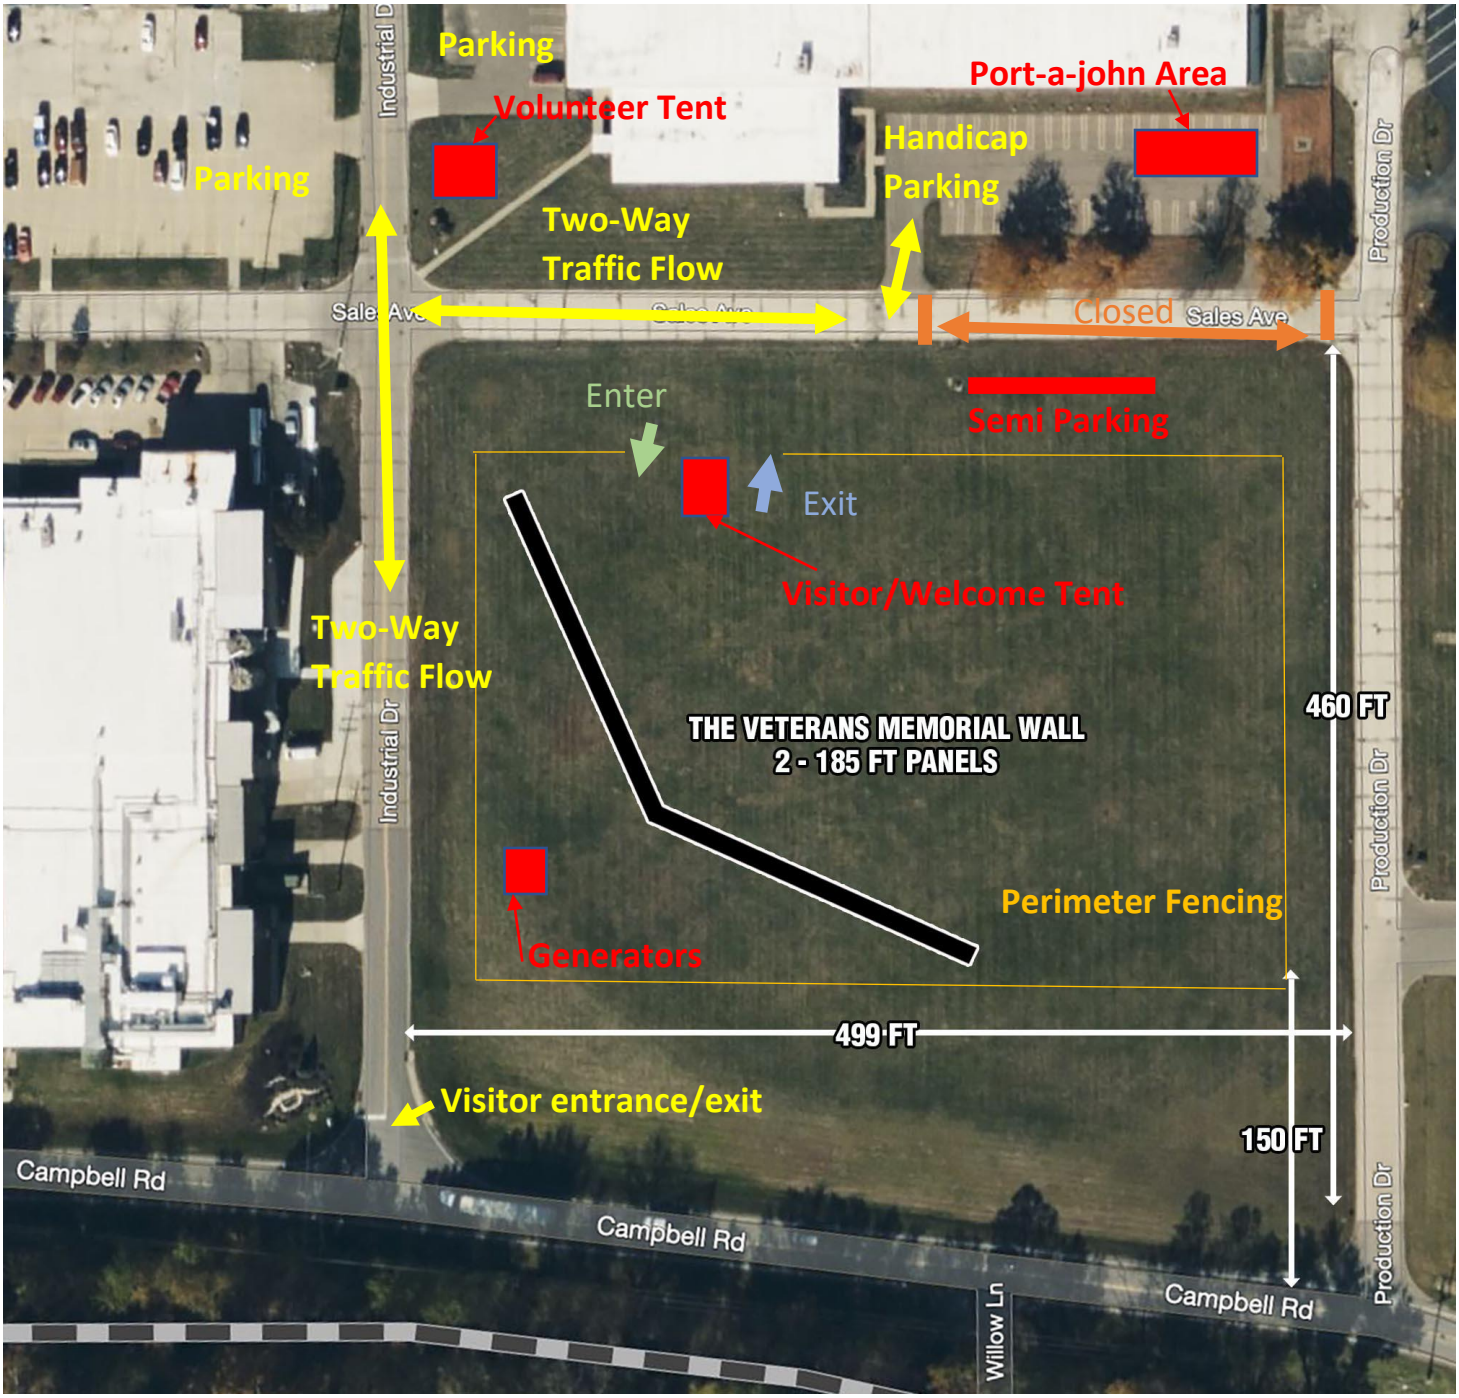
Parking
Volunteer Tent
Port-a-john Area
Handicap
Parking
Parking
Two-Way
Traffic Flow
Closed
Sales Ave
Enter
Semi Parking
Exit
Visitor/Welcome Tent
Two-Way
Traffic Flow
460 FT
THE VETERANS MEMORIAL WALL
2 - 185 FT PANELS
Perimeter Fencing
Generators
499 FT
Visitor entrance/exit
150 FT
Campbell Rd
Campbell Rd
Campbell Rd
Willow Ln
Industrial Dr
Production Dr